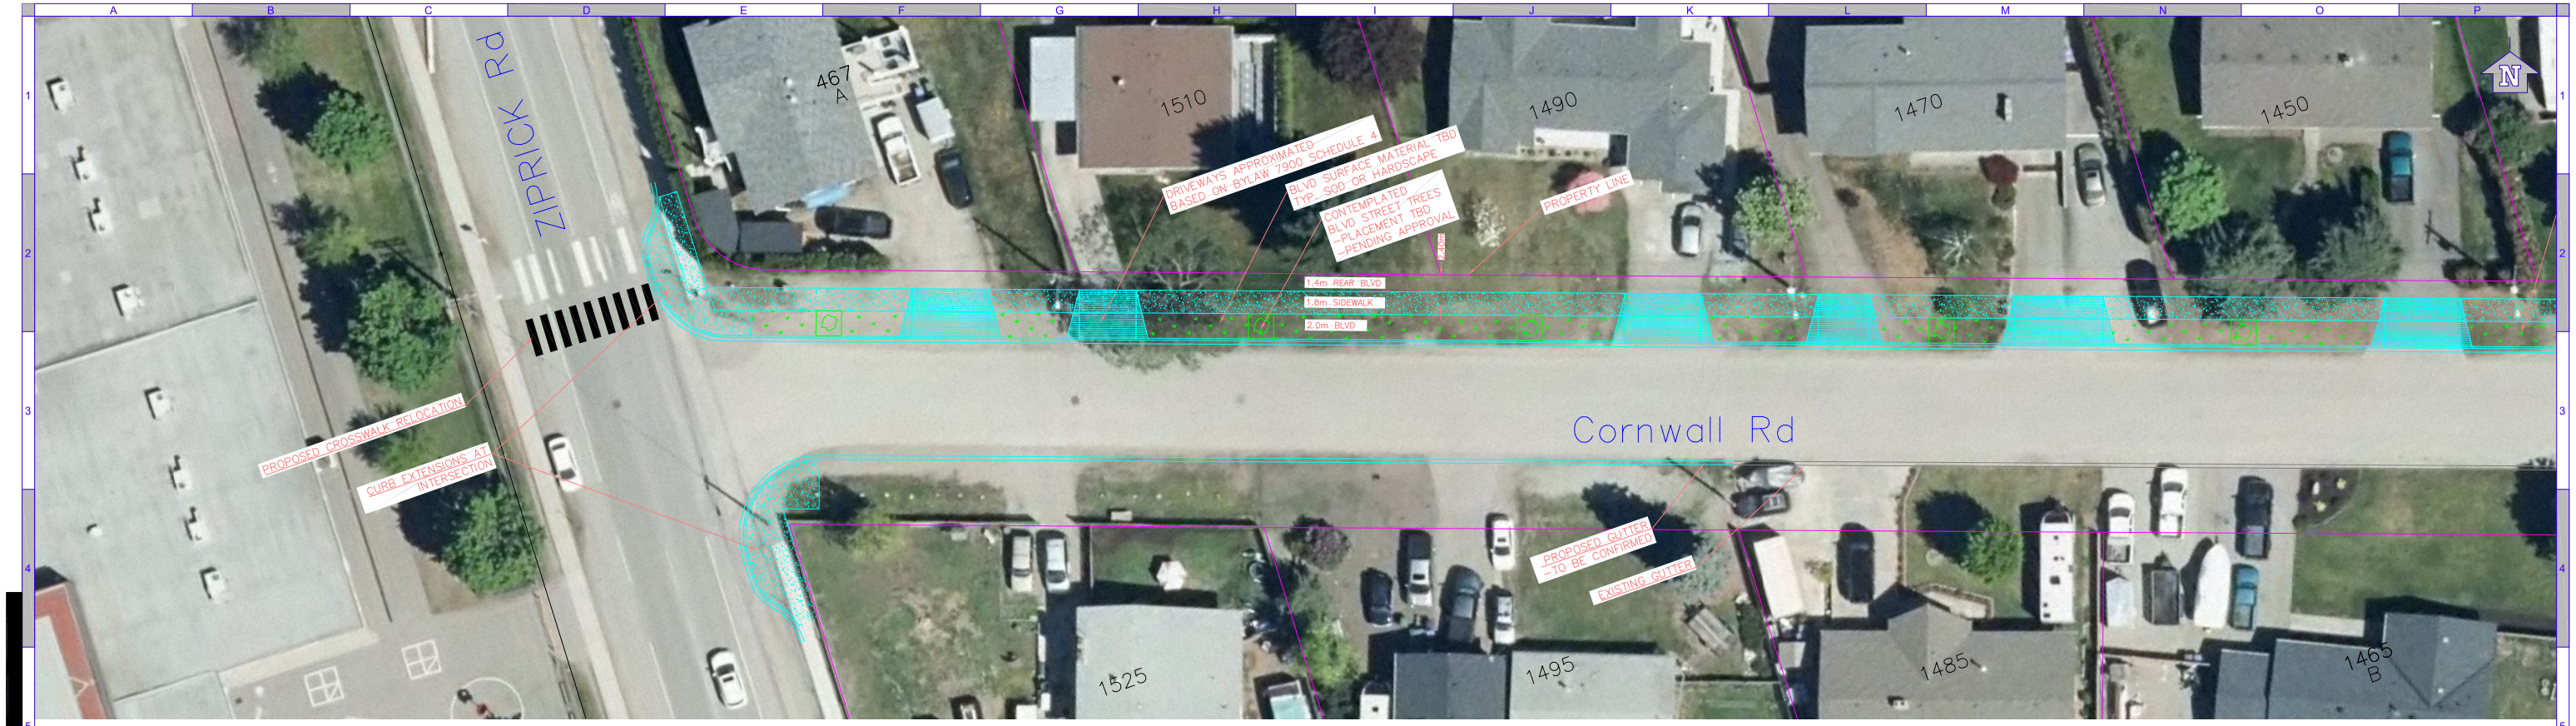

ADDITIONAL NOTES:

- SURVEY DATA HAS NOT BEEN COLLECTED – THE LINE WORK SHOWN IS AN APPROXIMATION ONLY
- THE DETAILED DESIGN PROCESS MAY RESULT IN CHANGES TO THE DESIGN SHOWN
- DETAILS OF SOME ITEMS, SUCH AS CURB LETDOWNS, ARE NOT SHOWN BUT WILL BE INCLUDED IN THE FINAL DESIGN
- STREET TREES ARE CONTEMPLATED BUT STILL REQUIRE REVIEW AND APPROVAL. THEY MAY NOT BE INCLUDED AS PART OF THE FINAL DESIGN

CONSULTANT

STAMPS

NO	DATE	ISSUE/REVISION	BY	APPROVED	CHECKED
-	9/18/2025	-	-	-	-

SEAL

SURVEY: -
BASE: -
DESIGN: JS
ENG. OF RECORD: -
SCALE: H 1:250 (0, 2.5, 5, 10)

CITY OF KELOWNA

CORNWALL RD SIDEWALK

PRELIMINARY CONCEPT SKETCH

CORNWALL RD CONTEMPLATED SIDEWALK PROJECT

CITY DEPT.: INFRASTRUCTURE
CITY FILE NO.: -
PROJECT DWG NO.: -
REV NO.: 1
CITY DWG NO.: -
SHEET NUMBER: 1 of 1

NOT FOR CONSTRUCTION